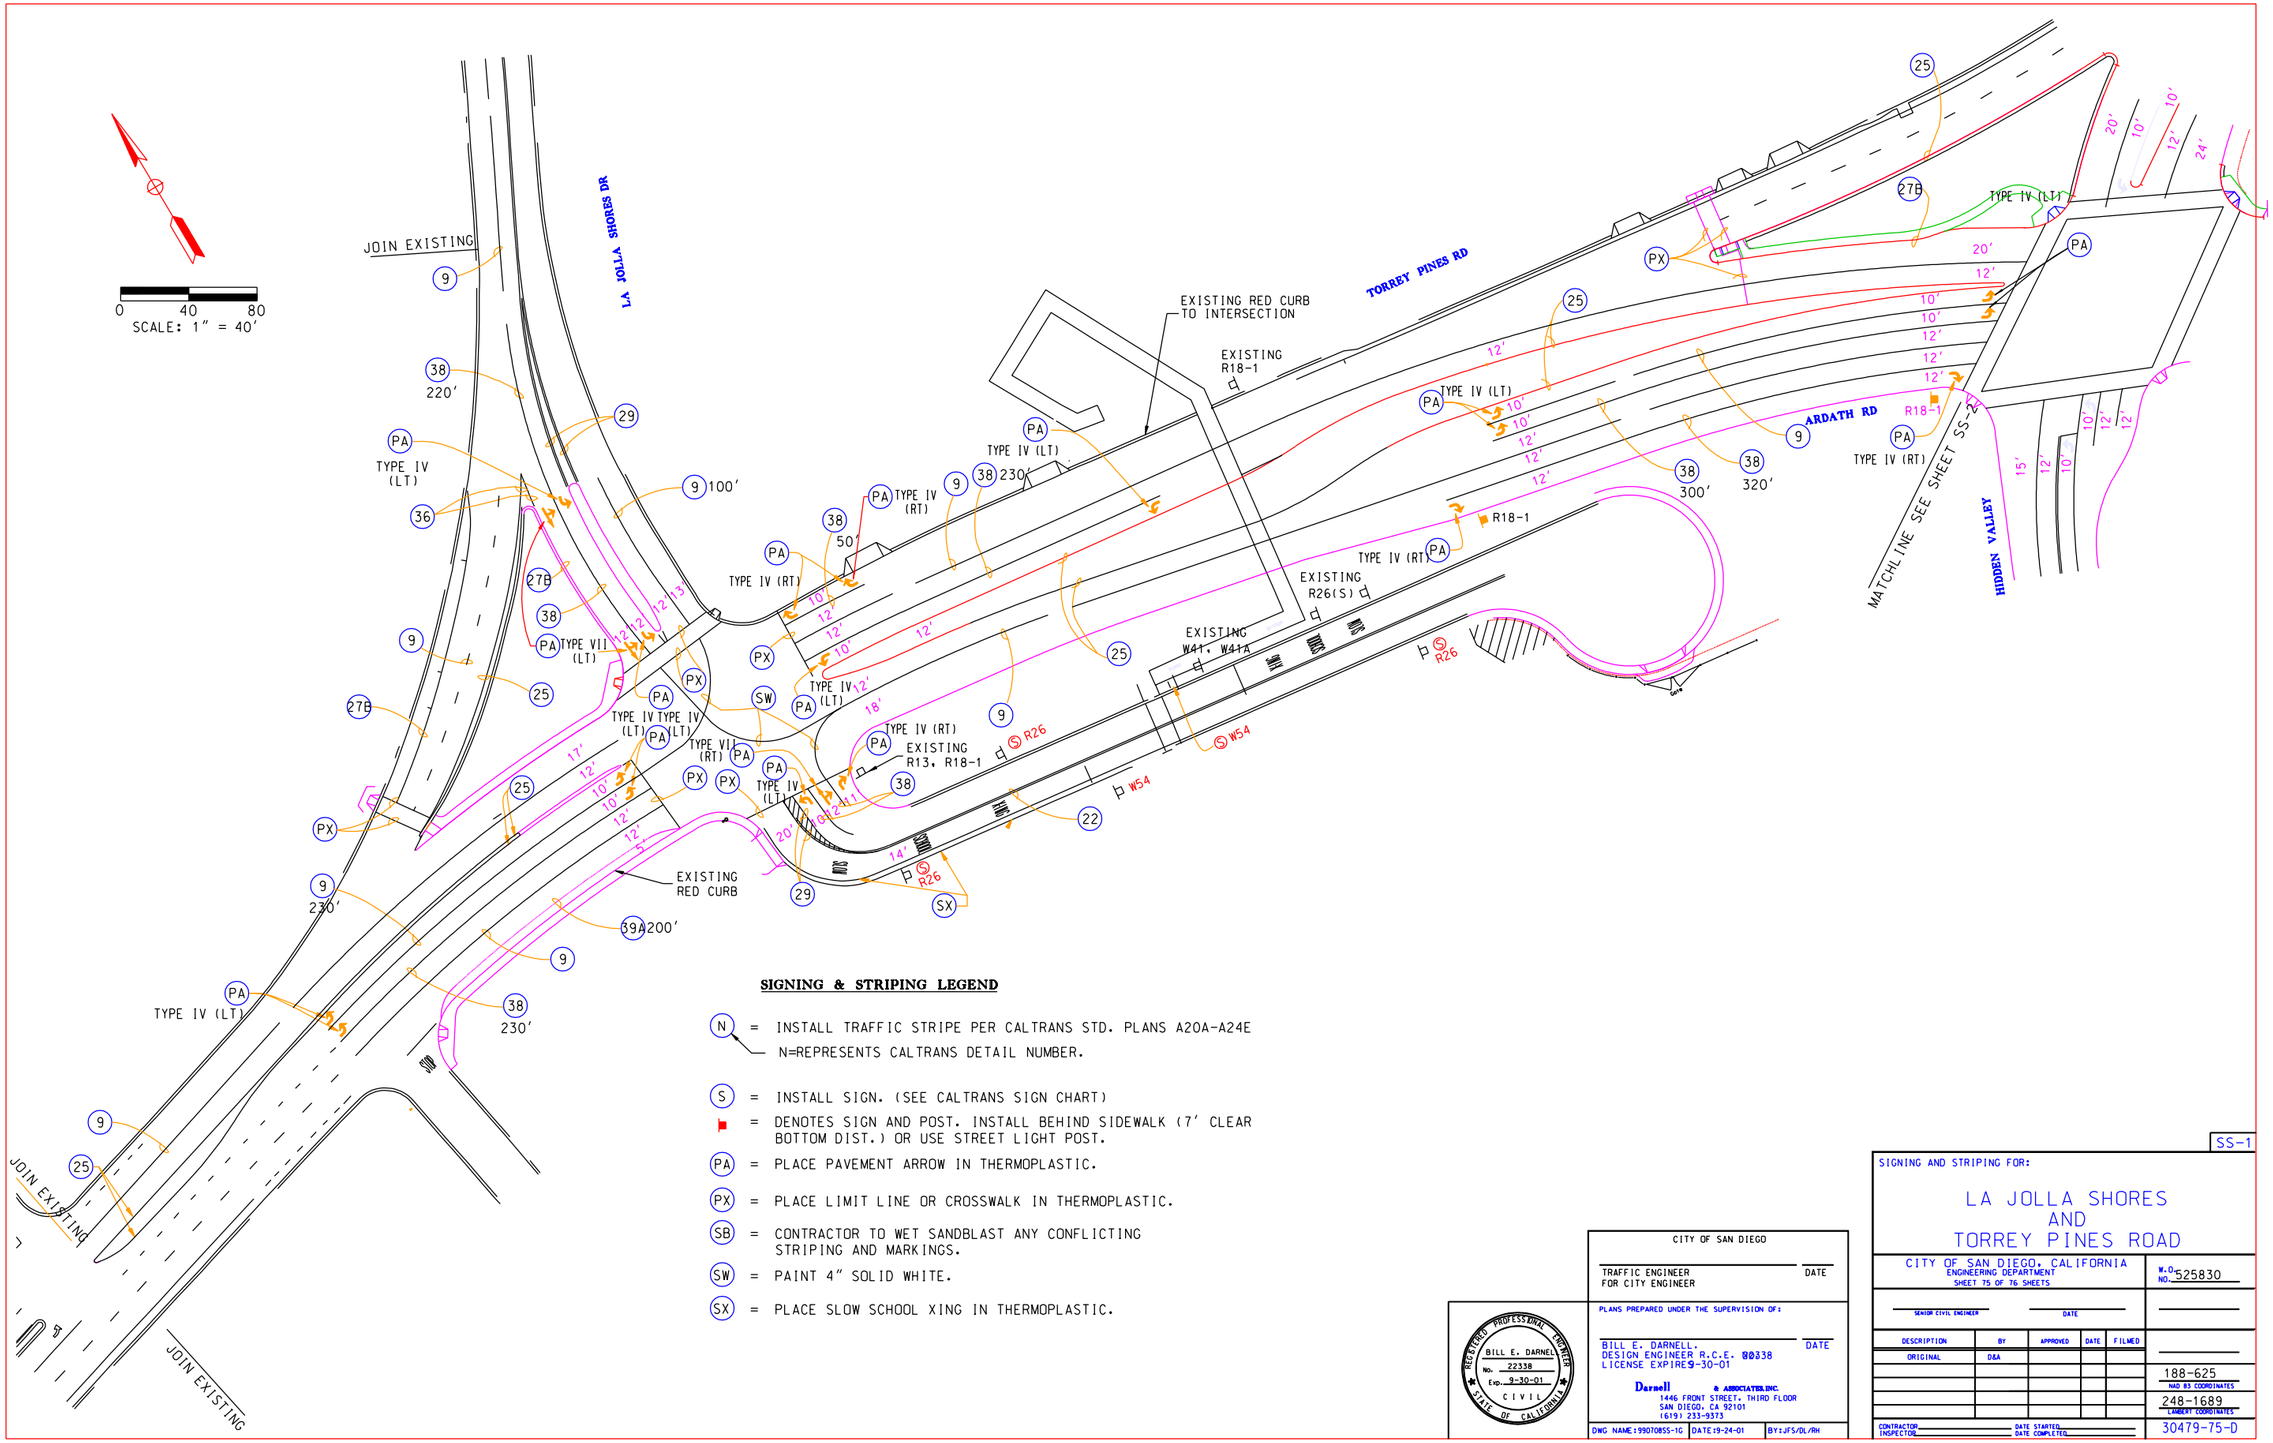

SIGNING & STRIPING LEGEND

- (N) = INSTALL TRAFFIC STRIPE PER CALTRANS STD. PLANS A20A-A24E
  N=REPRESENTS CALTRANS DETAIL NUMBER.
- (S) = INSTALL SIGN. (SEE CALTRANS SIGN CHART)
- ⚑ = DENOTES SIGN AND POST. INSTALL BEHIND SIDEWALK (7' CLEAR BOTTOM DIST.) OR USE STREET LIGHT POST.
- (PA) = PLACE PAVEMENT ARROW IN THERMOPLASTIC.
- (PX) = PLACE LIMIT LINE OR CROSSWALK IN THERMOPLASTIC.
- (SB) = CONTRACTOR TO WET SANDBLAST ANY CONFLICTING STRIPING AND MARKINGS.
- (SW) = PAINT 4" SOLID WHITE.
- (SX) = PLACE SLOW SCHOOL XING IN THERMOPLASTIC.

CITY OF SAN DIEGO

TRAFFIC ENGINEER FOR CITY ENGINEER — DATE

REGISTERED PROFESSIONAL ENGINEER — BILL E. DARNELL — No. 22338 — Exp. 9-30-01 — CIVIL — STATE OF CALIFORNIA

PLANS PREPARED UNDER THE SUPERVISION OF:

BILL E. DARNELL, DESIGN ENGINEER R.C.E. 80338, LICENSE EXPIRES 9-30-01 — DATE

Darnell & ASSOCIATES, INC.
1446 FRONT STREET, THIRD FLOOR
SAN DIEGO, CA 92101
(619) 233-9373

DWG NAME: 99070855-1G | DATE: 9-24-01 | BY: JFS/DL/RH

SS-1

SIGNING AND STRIPING FOR:

LA JOLLA SHORES AND TORREY PINES ROAD

CITY OF SAN DIEGO, CALIFORNIA
ENGINEERING DEPARTMENT
SHEET 75 OF 76 SHEETS

W.O. NO. 525830

SENIOR CIVIL ENGINEER — DATE

DESCRIPTION	BY	APPROVED	DATE	FILMED
ORIGINAL	D&A			

188-625 NAD 83 COORDINATES

248-1689 LAMBERT COORDINATES

CONTRACTOR — DATE STARTED
INSPECTOR — DATE COMPLETED

30479-75-D