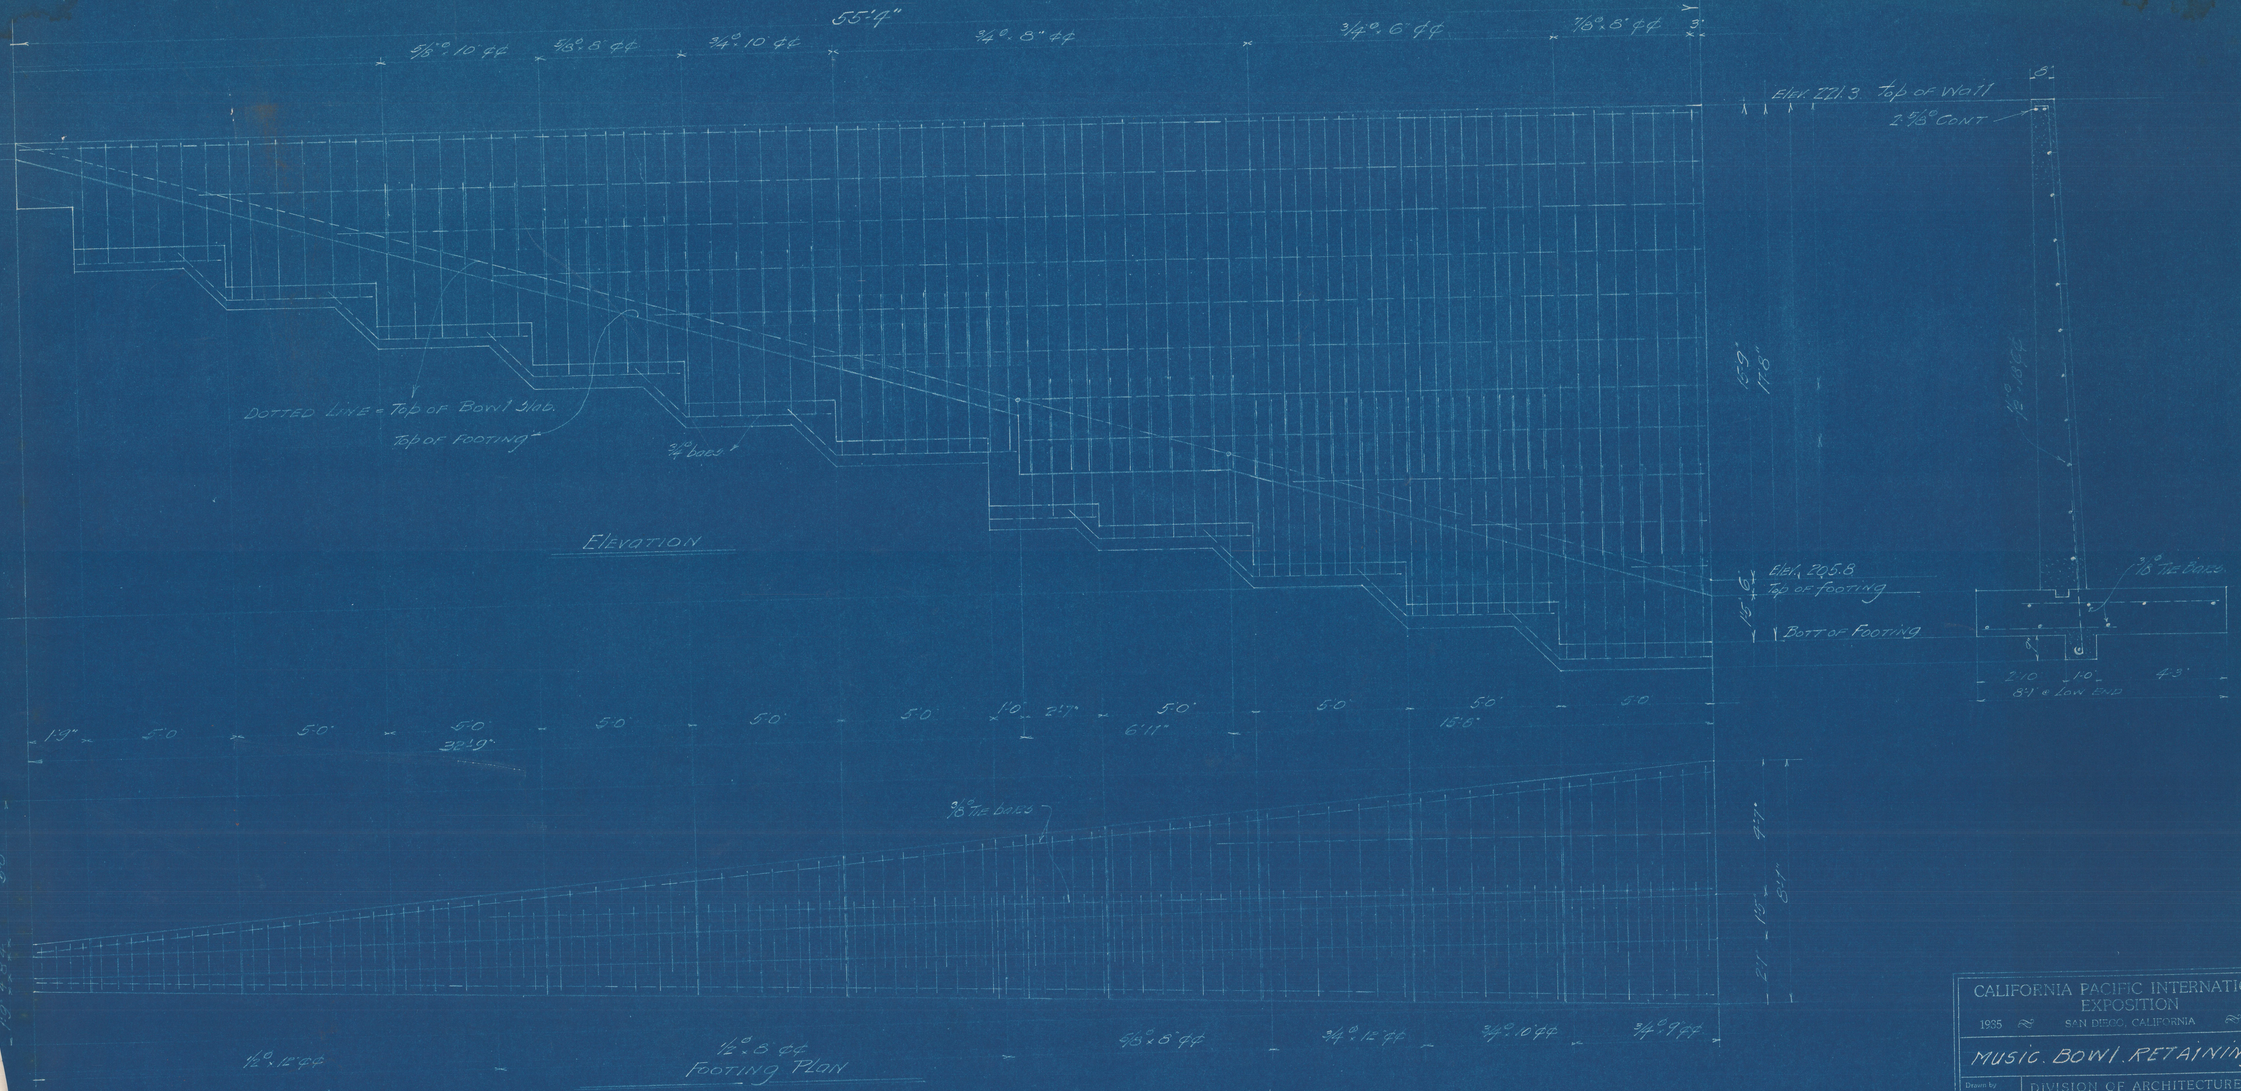

Detail of North Bowl Wall.

CALIFORNIA PACIFIC INTERNATIONAL EXPOSITION
1935 SAN DIEGO, CALIFORNIA 1935

MUSIC. BOWL. RETAINING. WALL.

Drawn by Traced by Checked by Bollard Date 3/14/34	DIVISION OF ARCHITECTURE RICHARD S. REQUA A.I.A. DIRECTOR LOUIS BODMER ARCHITECTURAL SUPERVISOR [redacted] ENGINEERING DIRECTOR	JOB NO. C57 SHEET 11